SECOND EDITION. CORRECTED

PLAN OF
NORTH VERMILION SETTLEMENT

In Township 108, Ranges 12 and 13, west of Fifth Meridian

PROVINCE OF ALBERTA

Scale: 15 chains to an inch.

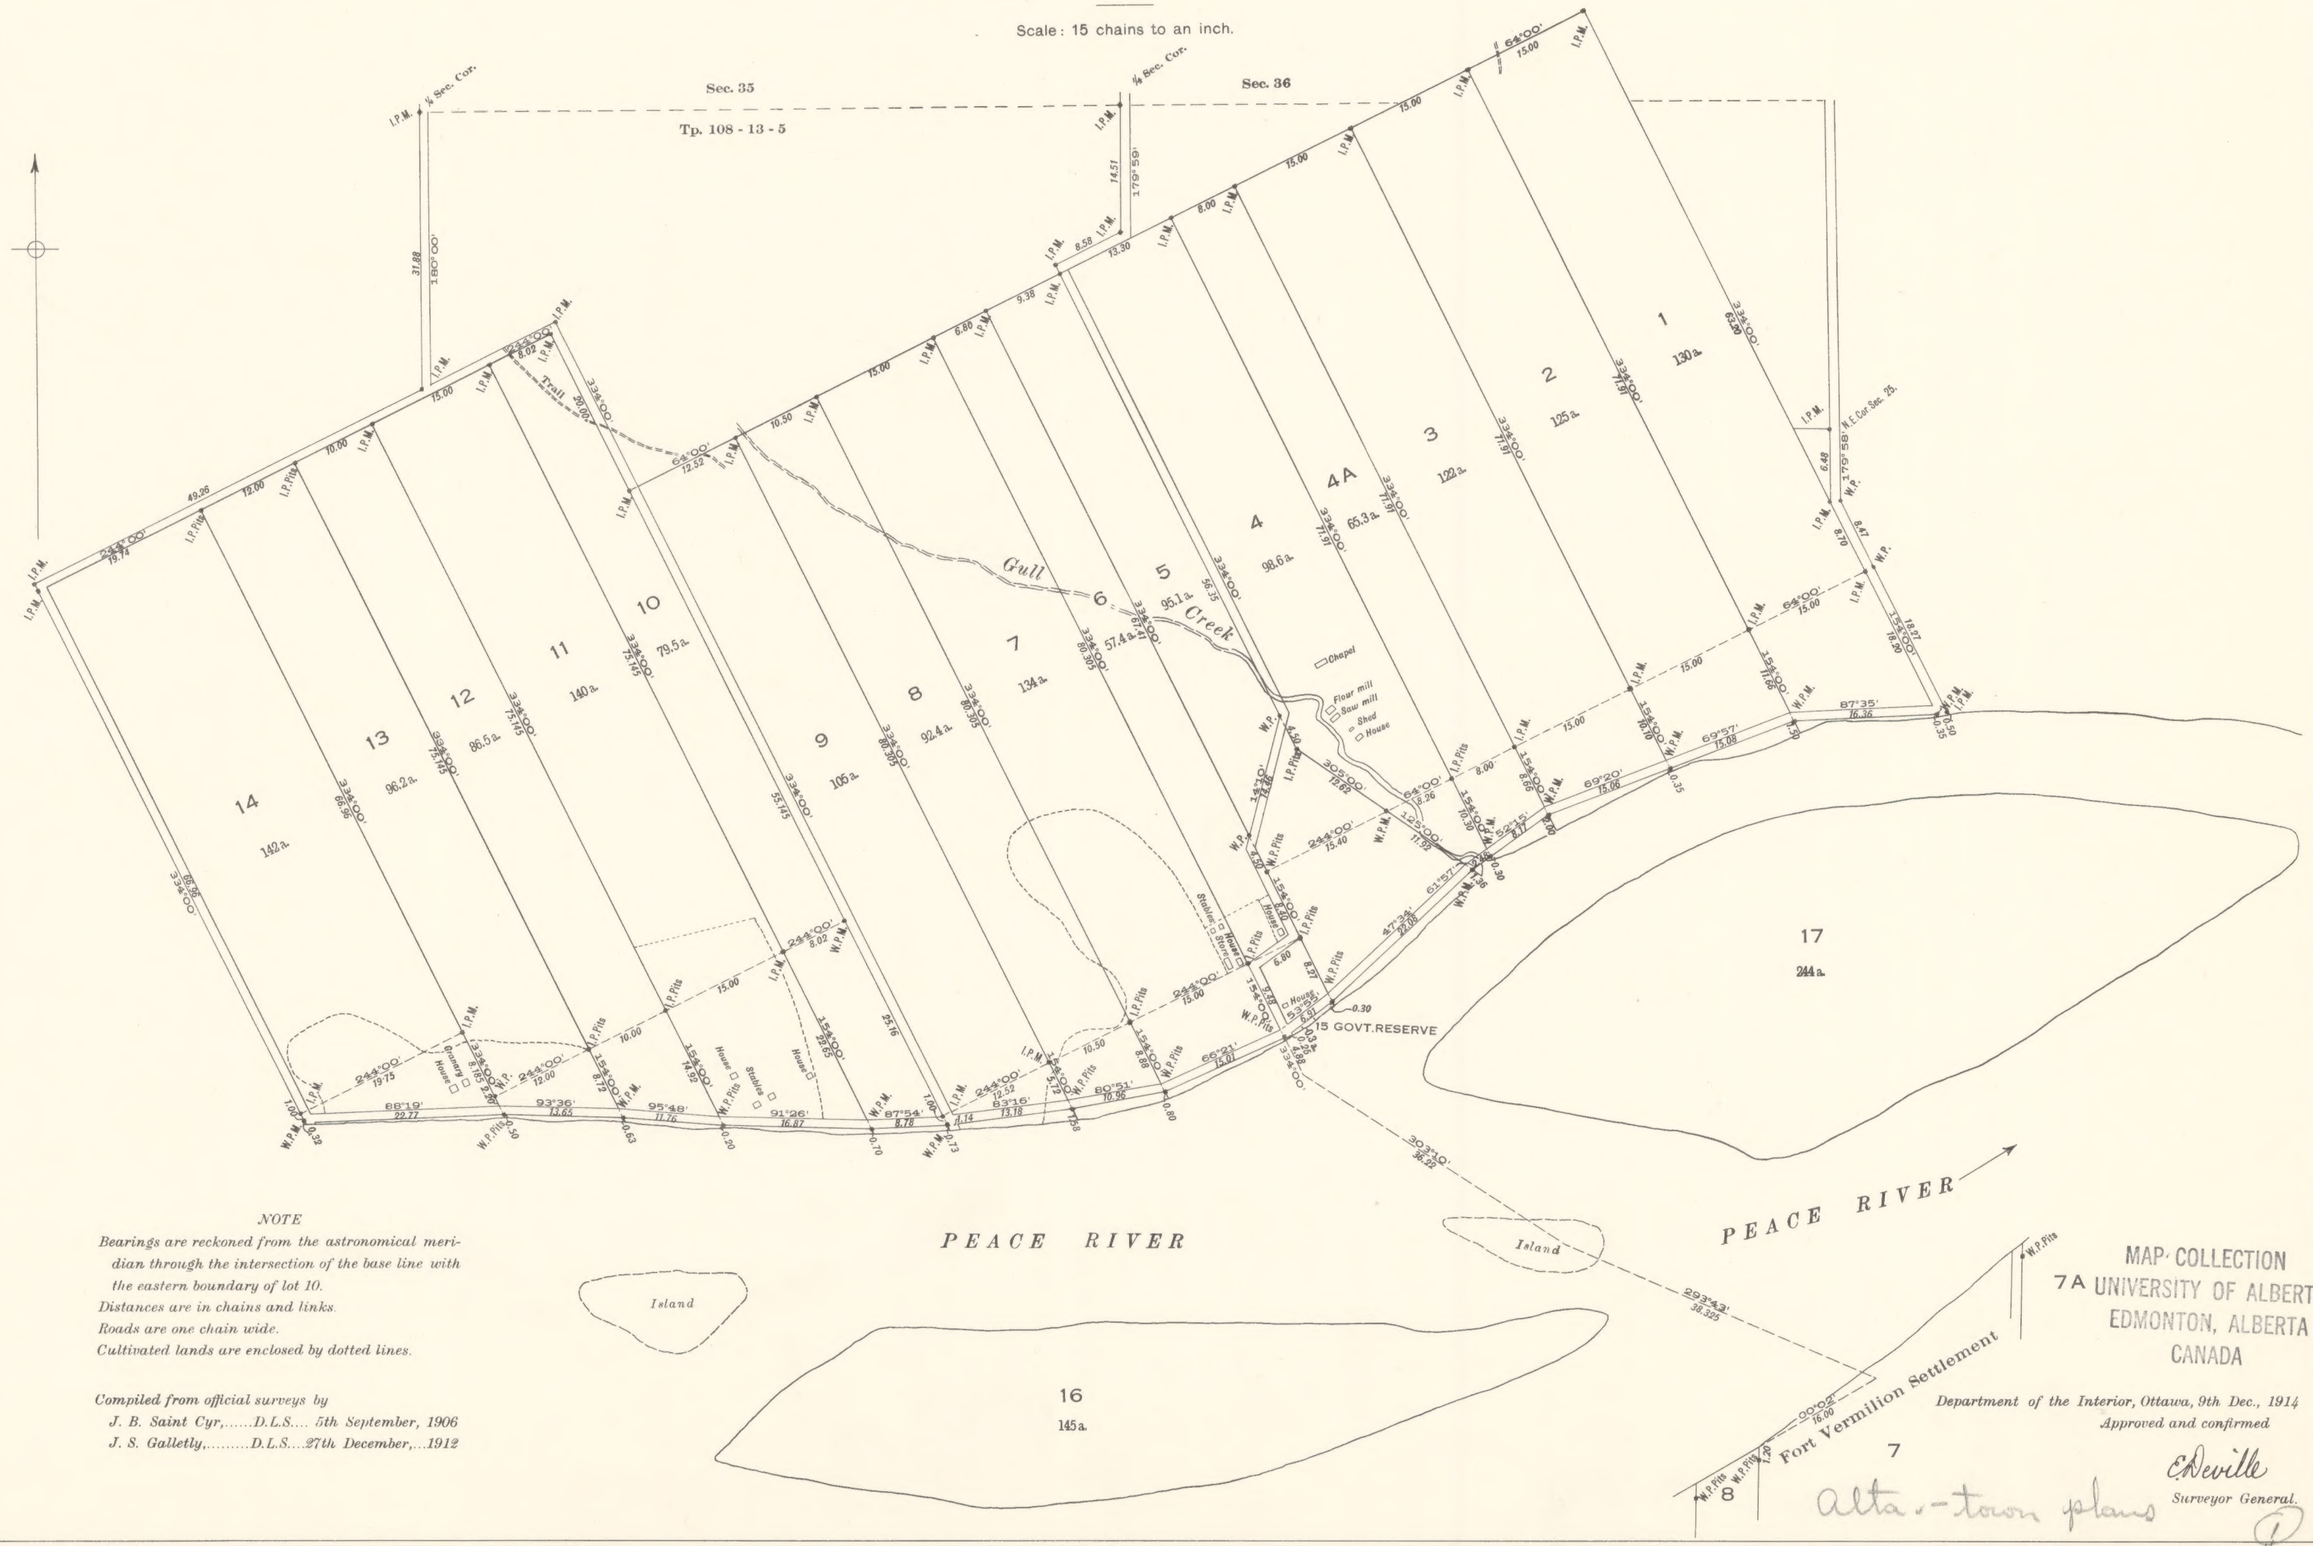

NOTE

Bearings are reckoned from the astronomical meridian through the intersection of the base line with the eastern boundary of lot 10.
Distances are in chains and links.
Roads are one chain wide.
Cultivated lands are enclosed by dotted lines.

Compiled from official surveys by
J. B. Saint Cyr,.....D.L.S.... 5th September, 1906
J. S. Galletly,.....D.L.S....27th December,...1912

Department of the Interior, Ottawa, 9th Dec., 1914
Approved and confirmed

E. Deville
Surveyor General.

MAP COLLECTION
7A UNIVERSITY OF ALBERTA
EDMONTON, ALBERTA
CANADA

alta.--town plans

REPRINTED AT THE OFFICE OF THE DIRECTOR OF SURVEYS, EDMONTON, ALBERTA.

NORTH VERMILION SETTLEMENT (1914)